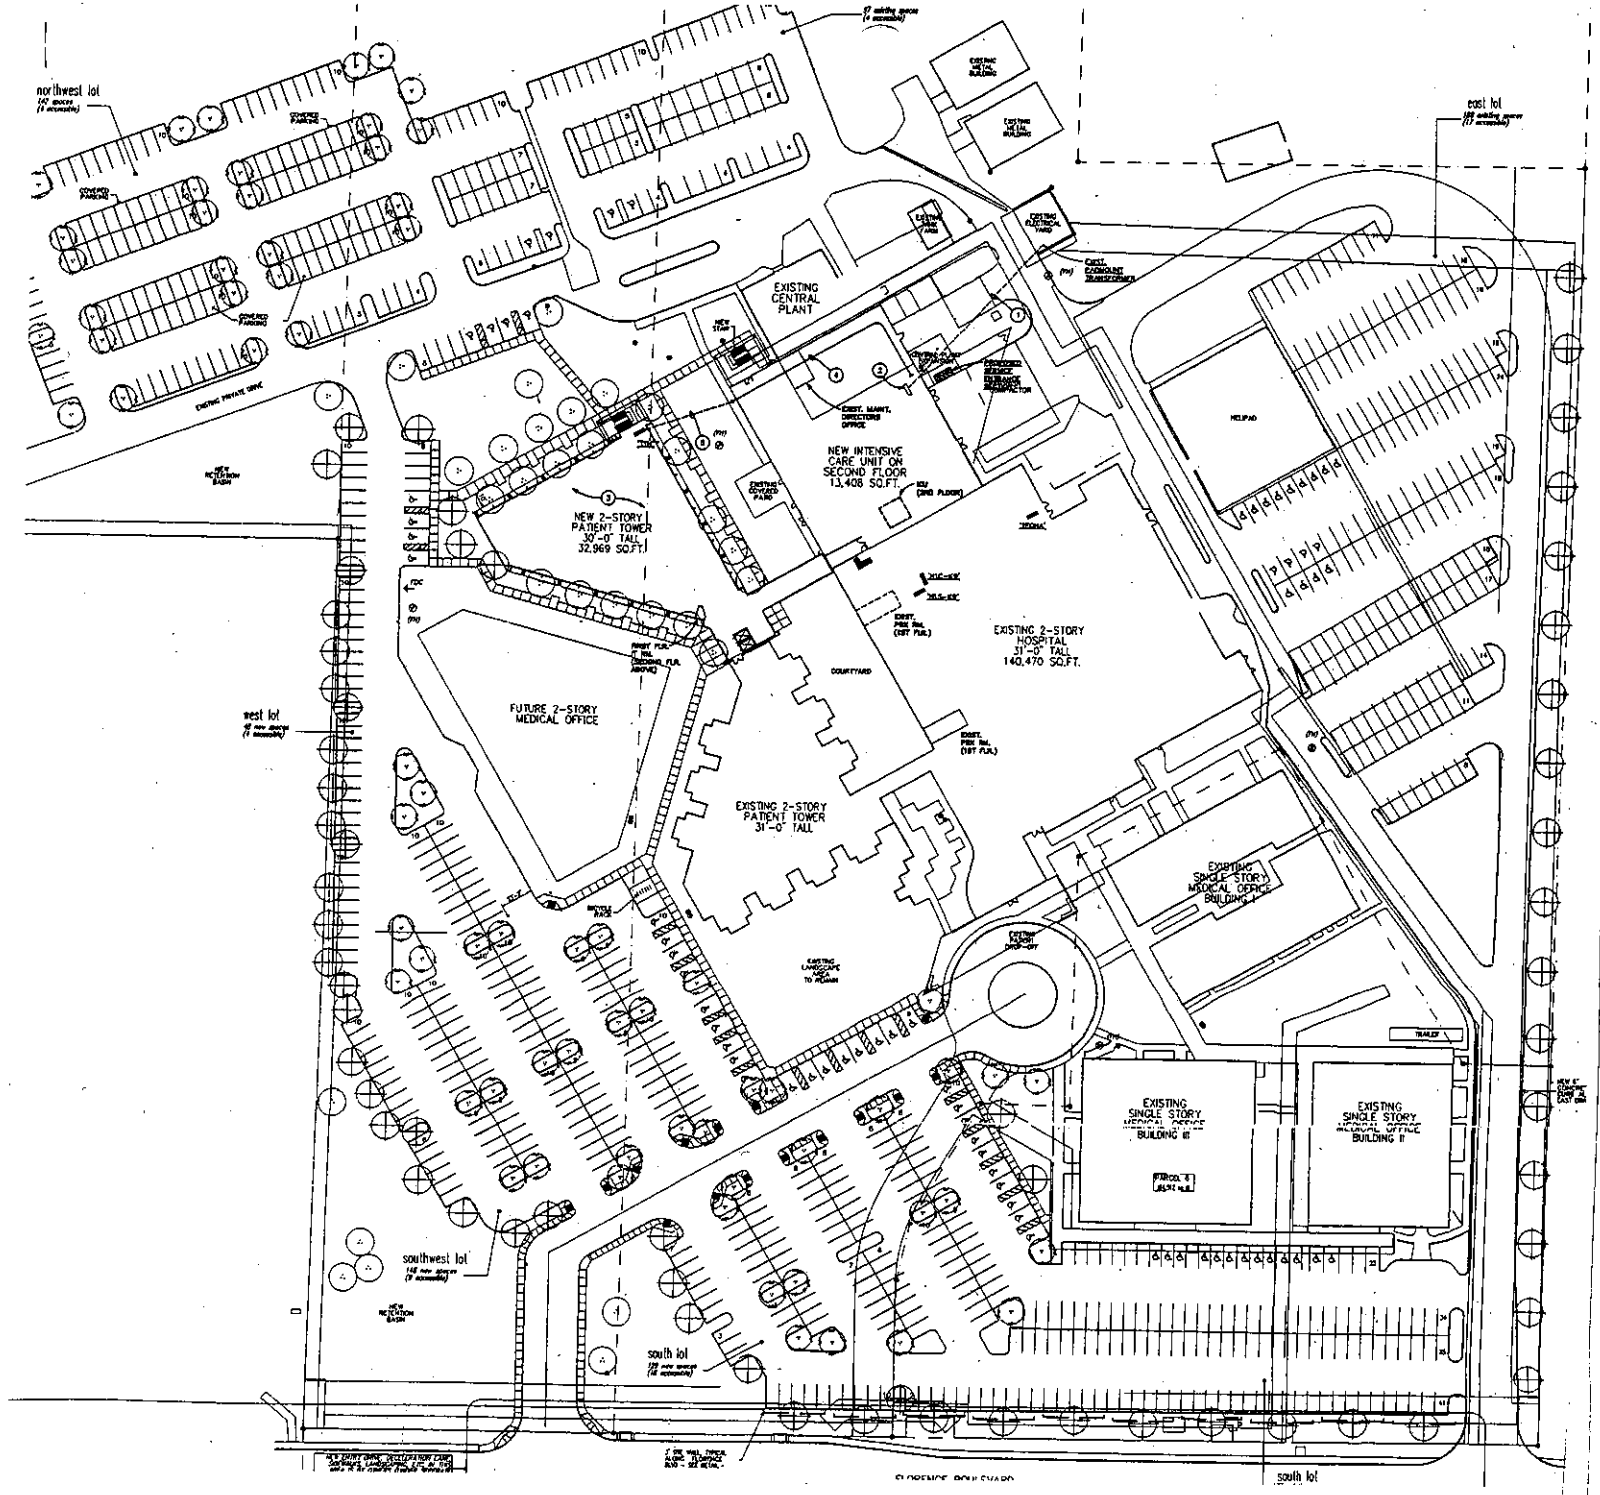

ELECTRICAL SITE PLAN

0 10 20 40

NORTH